Condominium Complex Redevelopment

Kitchener, Ontario - AutoCAD Model - 2010

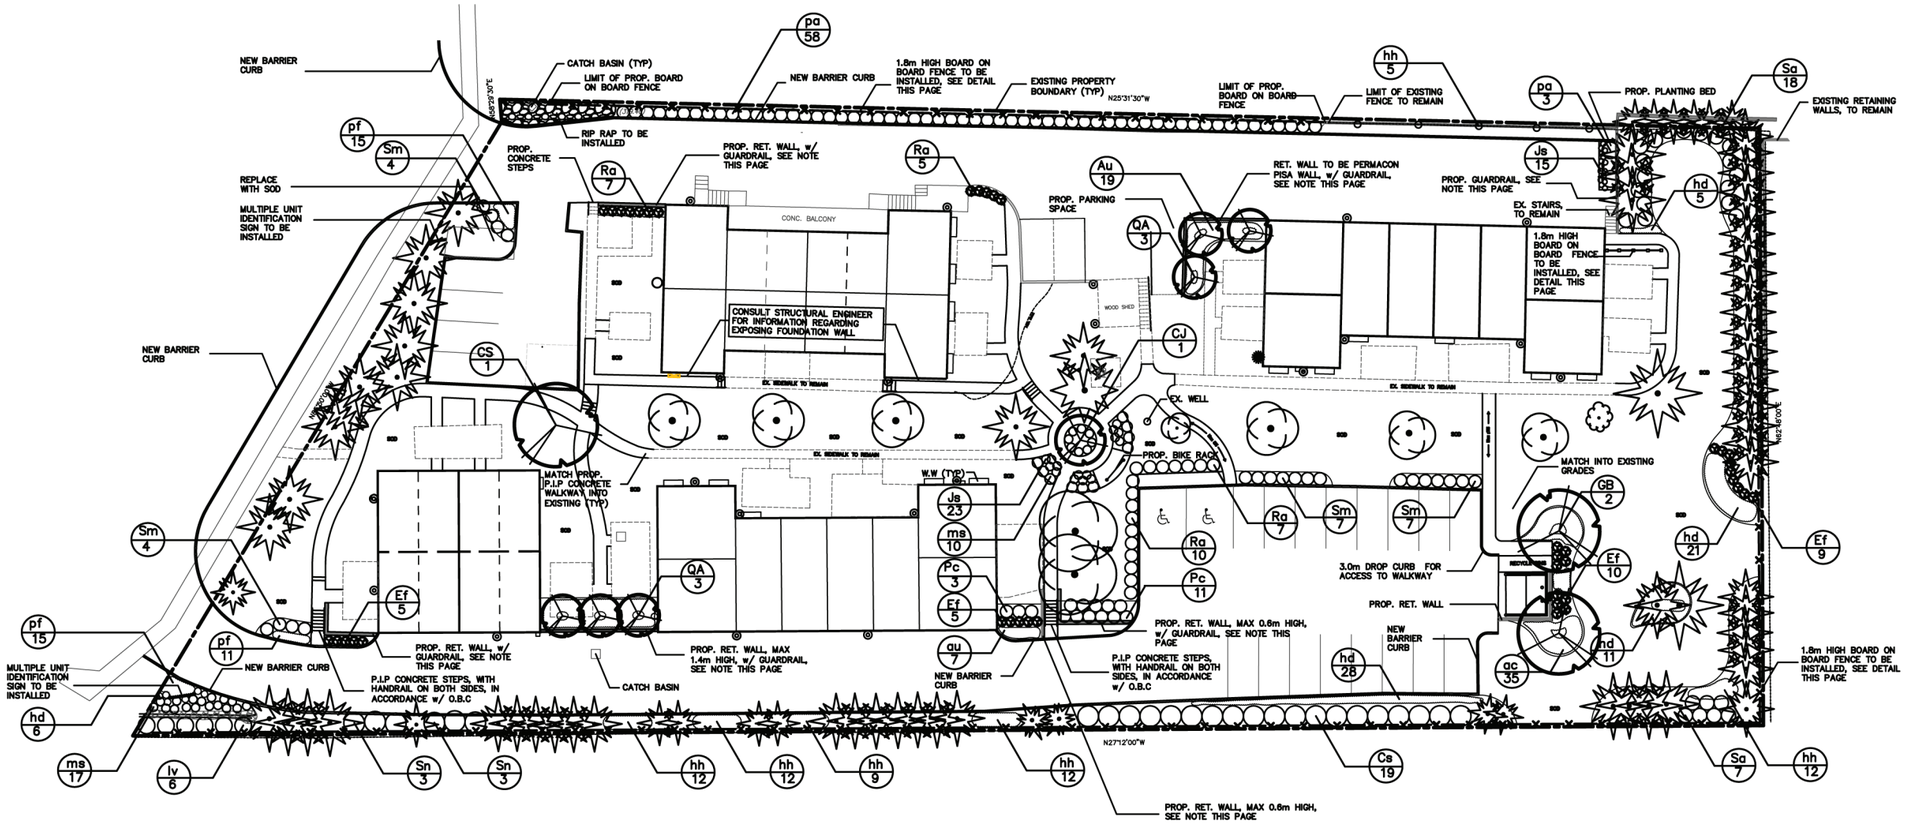

LEGEND	
	EXISTING ELEMENTS TO BE REMOVED
	EXISTING ELEMENTS TO BE REMOVED
	BIKE RACK

PLANT MATERIAL LIST

KEY	QUANT.	COMMON NAME	BOTANICAL NAME	SIZE	COND.	O.C.
CS	1	Yellow Catalpa	Catalpa speciosa	50mm CAL.	POT	
CJ	1	Katsura Tree	Cercidiphyllum japonicum	50mm CAL.	W.B.	
GB	2	Maidenhair Tree	Gingko Biloba	50mm CAL.	W.B.	9m
QA	6	Crimson Spire Oak	Quercus alba x Q. Robur	50mm CAL.	W.B.	4m
Au	26	Bearberry	Arctostaphylos uva-ursi	1 GAL.	W.B.	.5m
Cs	19	Red Osier Dogwood	Cornus sericea	3 GAL.	POT	2m
Ef	29	Euonymus 'Gold Tip'	Euonymus fortunei	1 GAL.	W.B.	.3m
Iv	6	Winterberry	Ilex verticulata	3 GAL.	POT	2m
Js	38	Blue Star Juniper	Juniperus squamata	1 GAL.	POT	.5m
Pc	14	Purpleleaf Sandcherry	Prunus x cistena	3 GAL.	POT	1m
Ra	29	Alpine Currant	Ribes alpinum	3 GAL.	W.B.	1.5m
Sn	6	Black Lace Elderberry	Sambucus nigra 'Eva'	3 GAL.	POT	2m
Sa	25	Snowberry	Symphoricarpus albus	1 GAL.	POT	.75m
Sm	18	Dwarf Korean Lilac	Syringa myeri 'Palibin'	3 GAL.	W.B.	1.1m
ac	35	Wild Ginger	Asarum canadense	9cm	POT	.15m
hd	63	Old King Cole Daylily	Hemerocallis 'Old King Cole'	1 GAL.	POT	.10m
hh	62	Wilson Ivy	Hedera helix 'Wilson'	1 GAL.	POT	.10m
ms	27	Purple Flame Grass	Miscanthus sinensis 'Purparescens'	1 GAL.	POT	.5m
pa	61	Fountain Grass	Pennisetum alopecuroides	1 GAL..	W.B.	1m
pf	30	Longacre Cinquefoil	Potentilla fruticosa 'Longacre'	1 GAL..	POT	.15m

FENCE NOTE:

RETAINING WALL TO BE PERMACON PISA STONE WALL. GUARDRAILS TO BE CLASSIC AEGIS II BY AMERISTAR, PRODUCT # GUARDRAILS, IF SPECIFIED, TO BE IN ACCORDANCE WITH ONTARIO BUILDING CODE (OBC), AND TO BE CORE DRILLED INTO STRUCTURE OF RETAINING WALL. MORTAR WILL BE USED TO FILL IN ANY GAPS BETWEEN CONCRETE AND RAILING POSTS. CONTRACTOR TO PROVIDE ENGINEERED SHOP DRAWINGS FOR APPROVAL PRIOR TO INSTALLATION.

BIKE RACK NOTE:

ALL BIKE RACKS TO BE DUMOR MULTILOOP, MODEL #130-50 BLACK POWDERCOAT COLOUR, TO BE DIRECT BURIED INTO CONCRETE PAD.